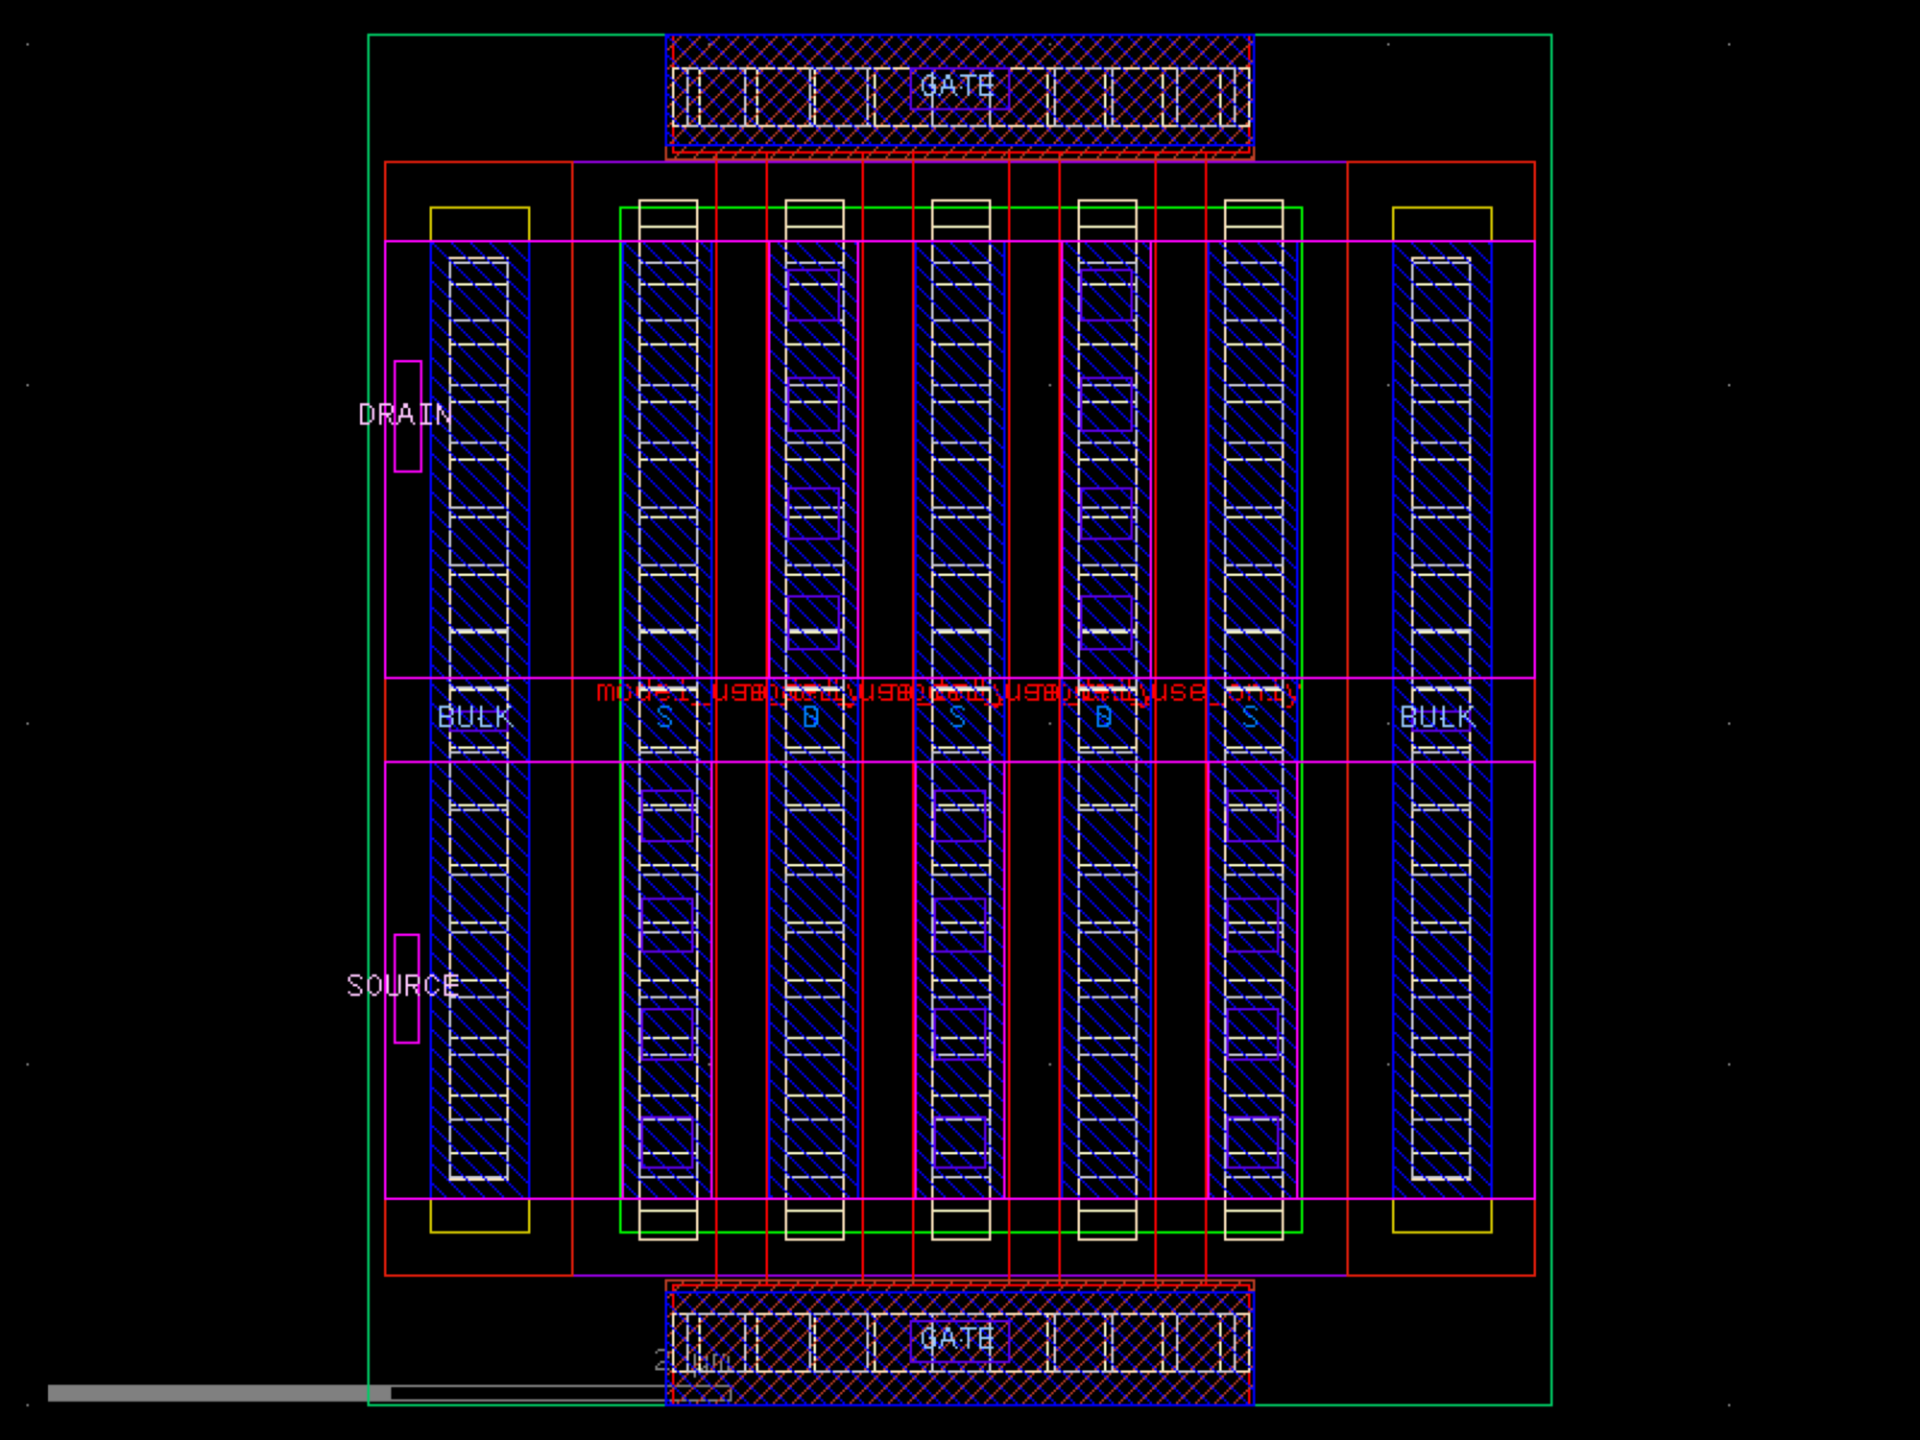
GATE
DRAIN
BULK
S
D
S
D
S
BULK
SOURCE
GATE